GPS AND AERIALS

SCALE: 1"=500'

0 500 1000 1500

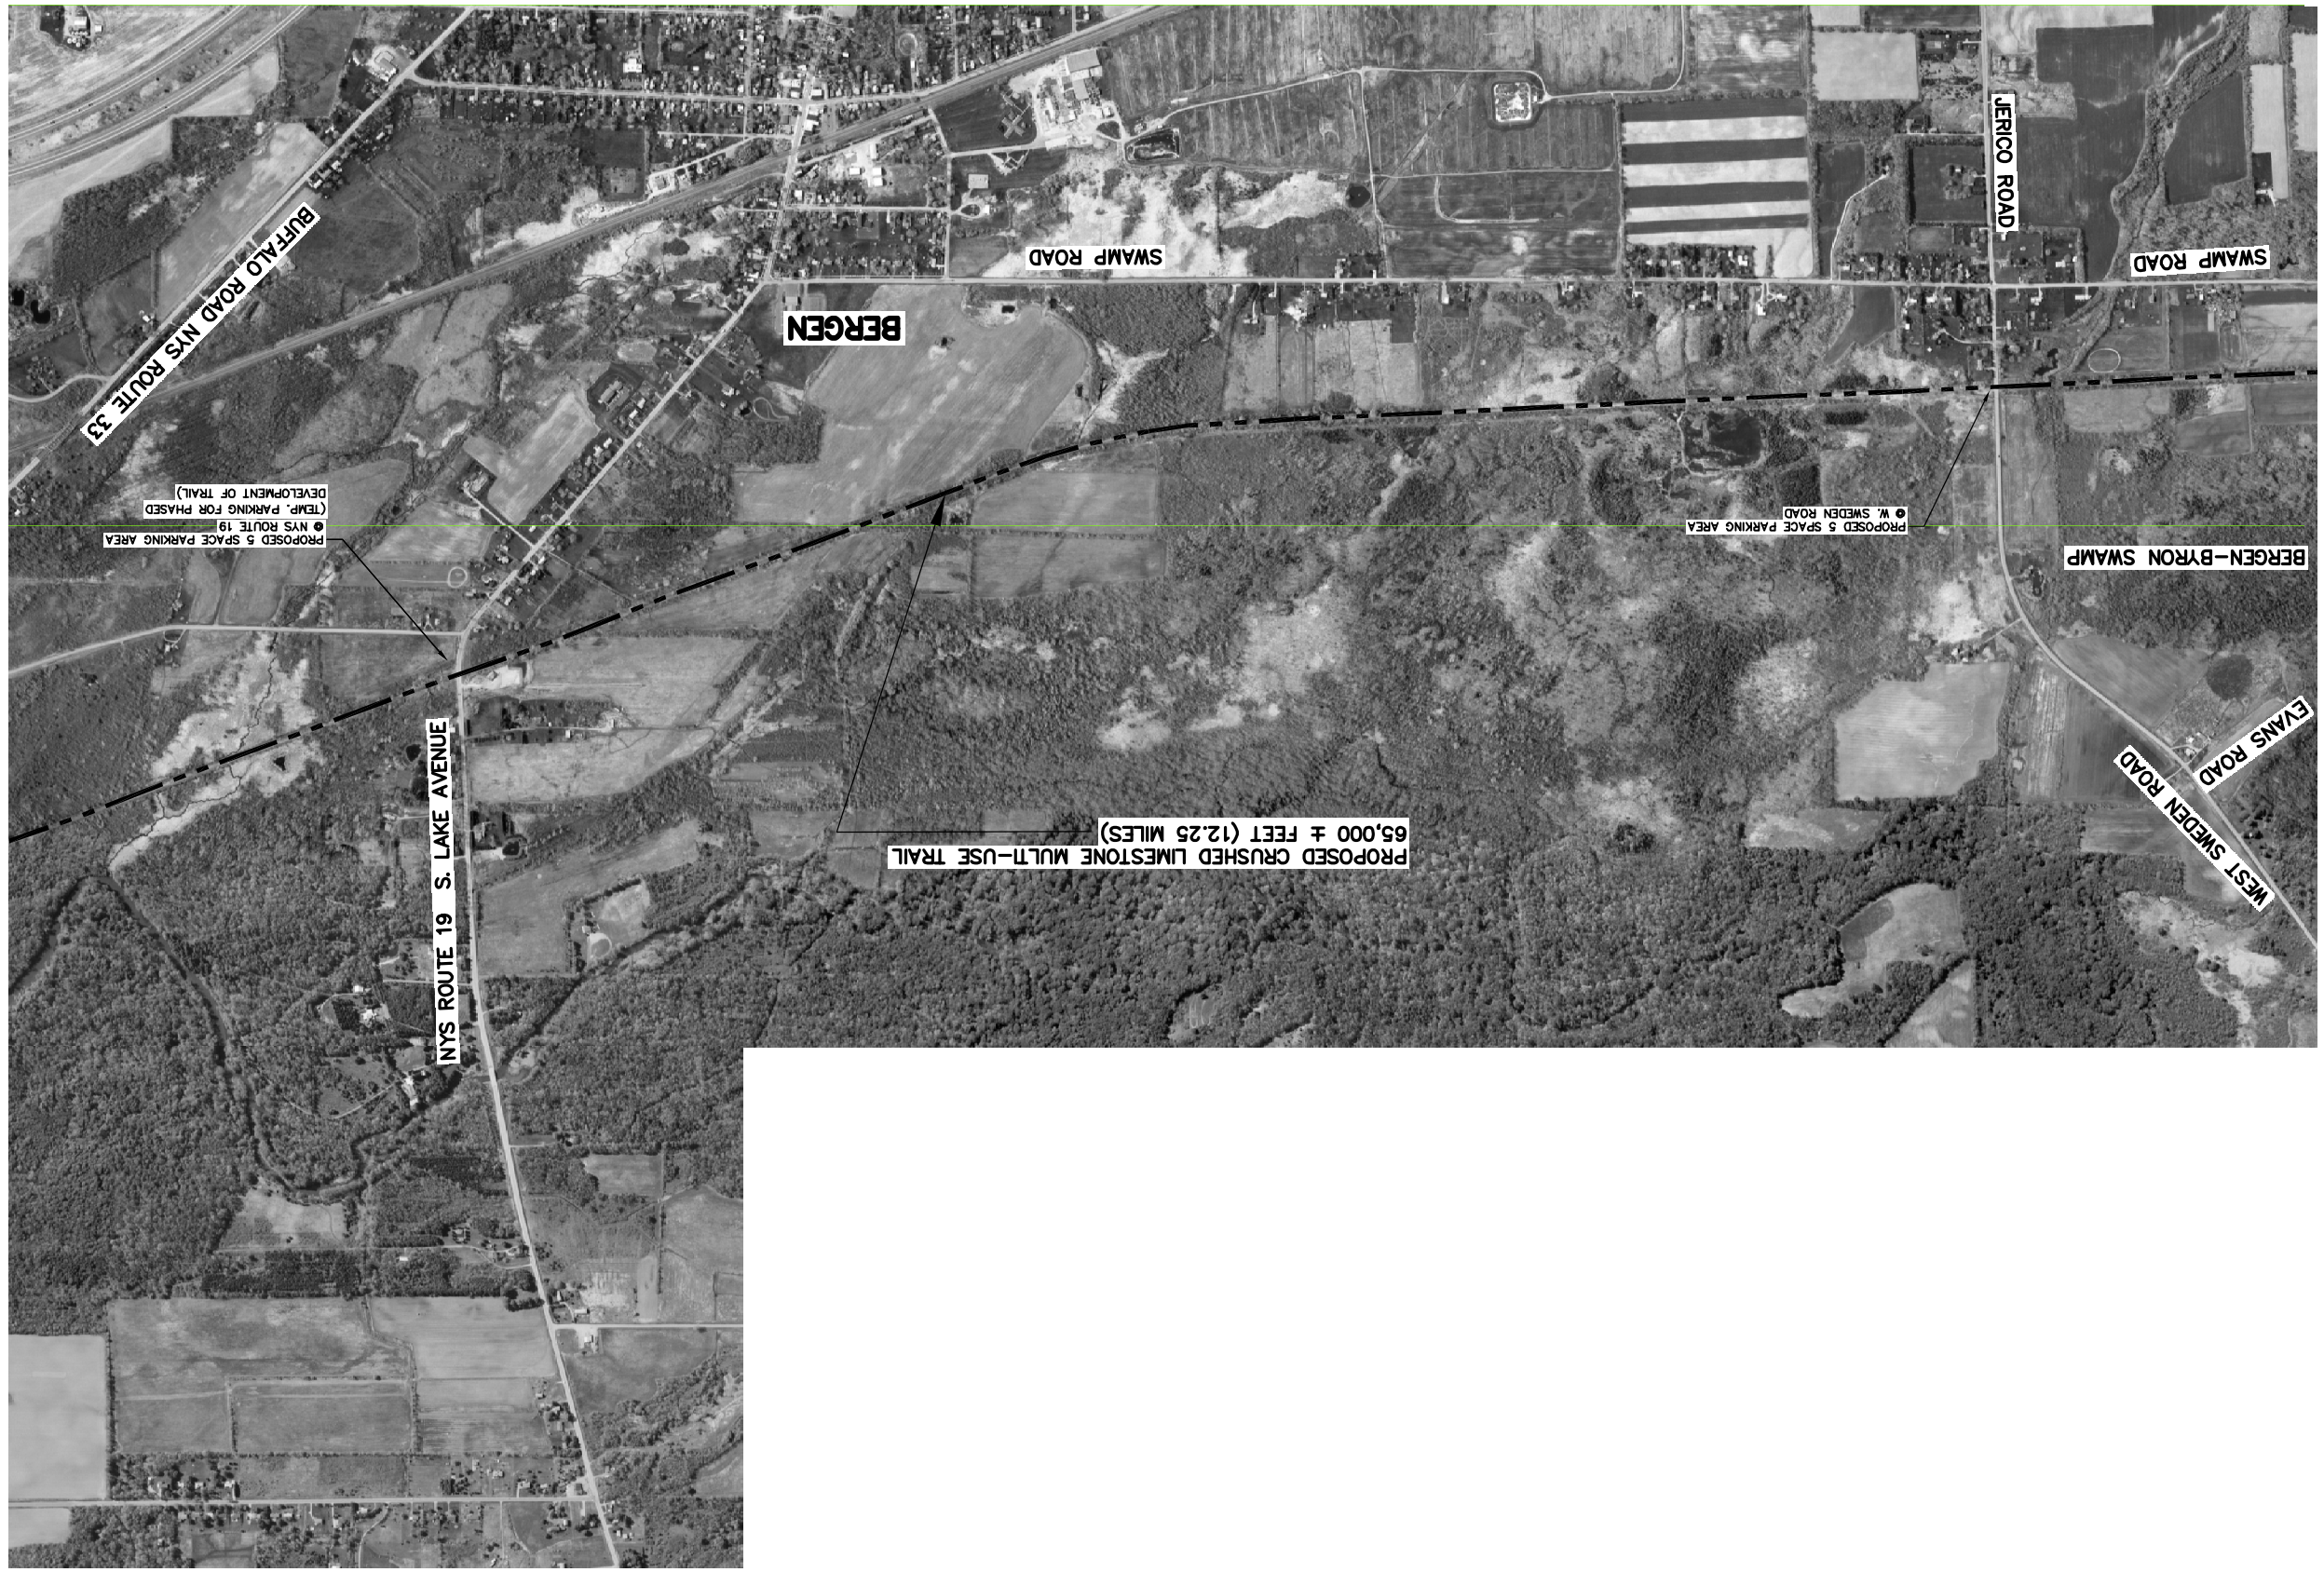


LOCATION MAP
N.T.S.

| DATE | REMARKS | BY |
|---|---|---|
| | | |

DRAWING ALTERATION
Warning: It is a violation of the New York State Education Law, Article 145, Section 7209, Special Provision 2, for any person unless he is acting under the direction of a Licensed Professional Engineer or Land Surveyor to alter in any way, a map or plan bearing his seal or an image of such seal, unless the person altering the map or plan shall affix to the item his seal and notation "altered by" followed by his signature and date of such alteration, and a specific description of the alteration.

PROJECT:
**NYCRR**
**WEST SHORE TRIAL**
**BERGEN, BYRON, CHURCHVILLE**

CLIENT:
GENESEE TRANSPORTATION COUNCIL

DRAWING TITLE:
SITE PLAN

| | |
|---|---|
| DESIGNED BY: HJH | SCALE: 1"=500' |
| DRAWN BY: HJH | DATE: JANUARY 2020 |
| CHECKED BY: PW | PROJECT No. 2020.0.20 |

| SHEET | DRAWING No. |
|---|---|
| 3 OF 5 | PL-3 |

JOSEPH C. LU ENGINEERING AND LAND SURVEYING, P.C.
2230 PENFIELD ROAD
PENFIELD, NY 14526
(585) 377-1450
FAX: (585) 377-1266

LU ENGINEERS
Civil and Environmental